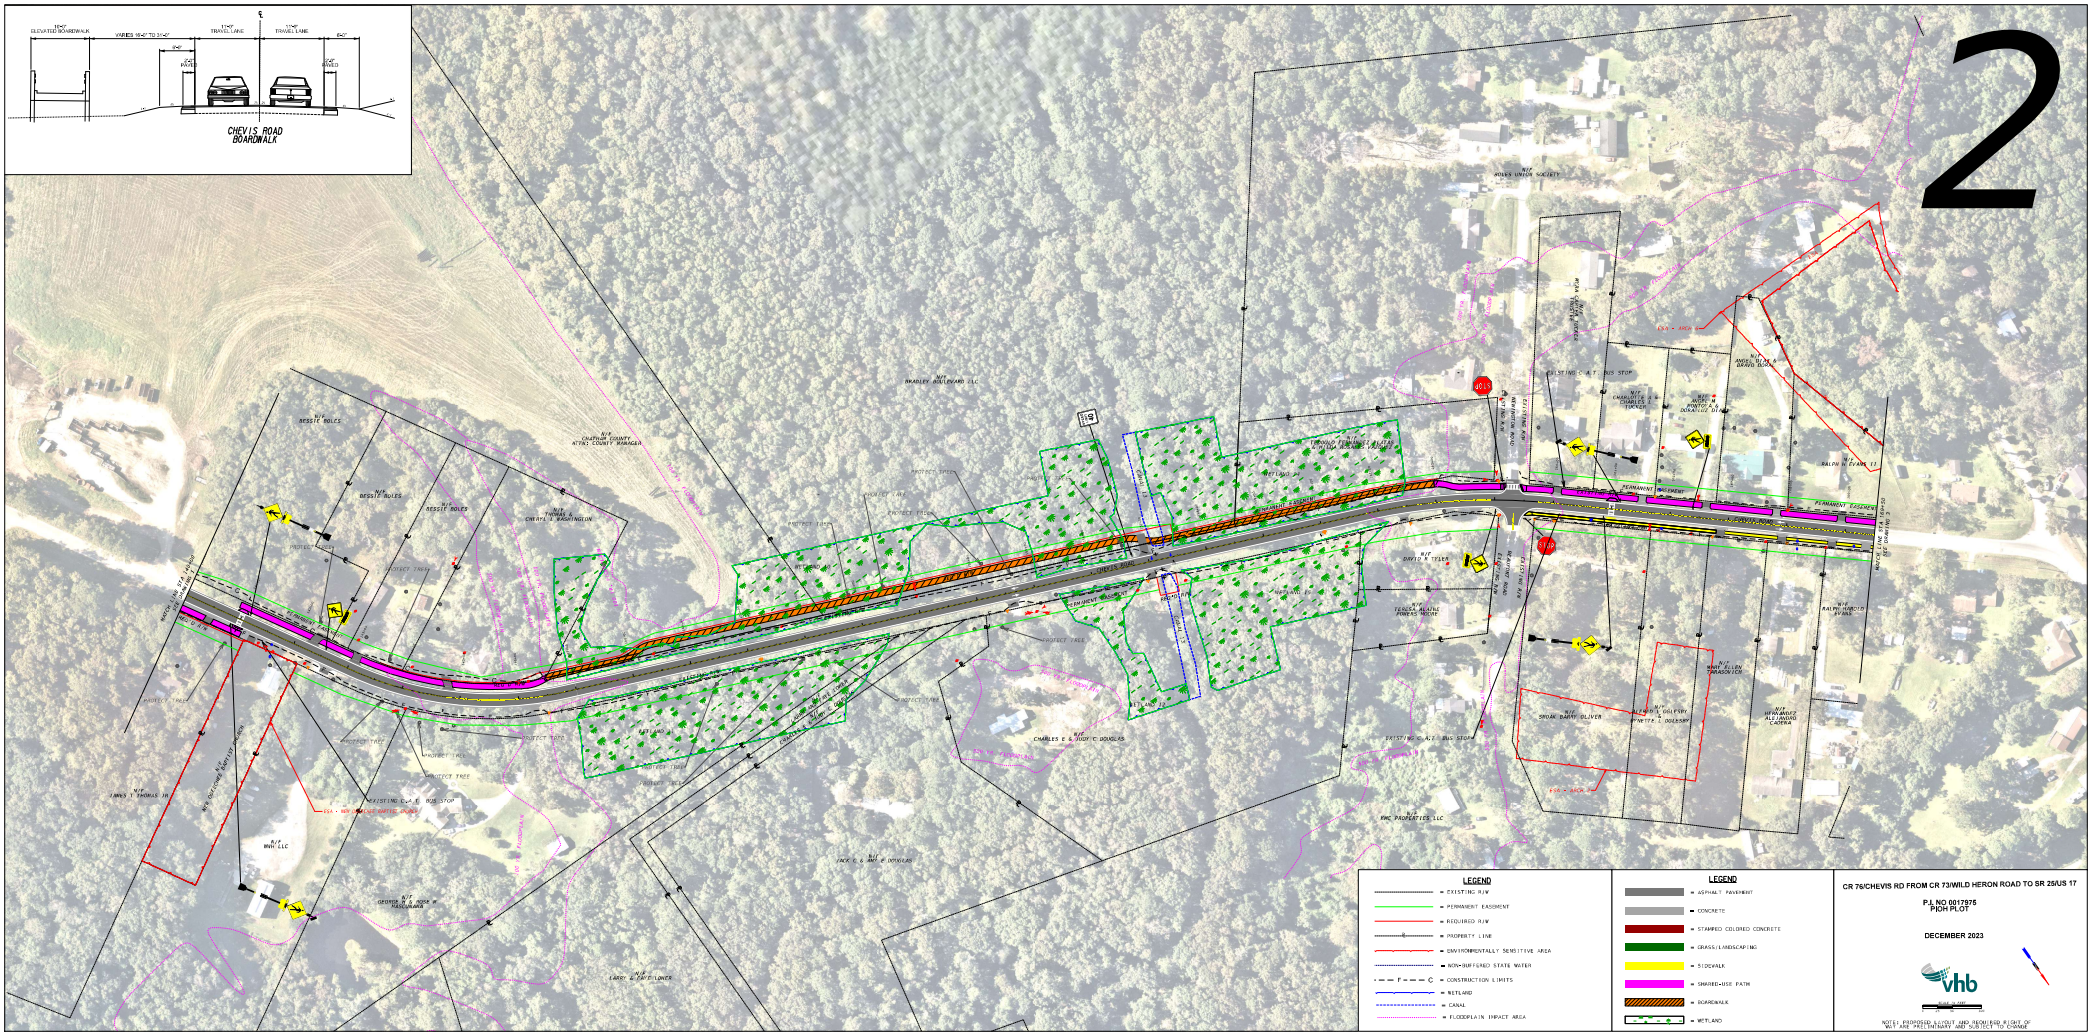
CHEVIS ROAD
BOARDWALK
2
LEGEND
EXISTING R/W
PERMANENT EASEMENT
REQUIRED R/W
PROPERTY LINE
ENVIRONMENTALLY SENSITIVE AREA
NON-BUFFERED STATE WATER
CONSTRUCTION LIMITS
WETLAND
CANAL
FLOODPLAIN IMPACT AREA
LEGEND
ASPHALT PAVEMENT
CONCRETE
STAMPED COLORED CONCRETE
GRASS/LANDSCAPING
SIDEWALK
SHARED-USE PATH
BOARDWALK
WETLAND
CR 76/CHEVIS RD FROM CR 73/WILD HERON ROAD TO SR 25/US 17
P.I. NO 0017976
PIOH PLOT
DECEMBER 2023
vhb
NOTE: PROPOSED LAYOUT AND REQUIRED R/W'S OF WAY ARE PRELIMINARY AND SUBJECT TO CHANGE